

CORNER RETAIL SPACE FOR LEASE - MOST USES CONSIDERED



BETWEEN SHERIDAN AVENUE & GRAND CONCOURSE

Disclaimer: This image has been digitally altered or generated using artificial intelligence.

For more information, please contact our exclusive agent:

Senior Associate
(917) 741-5652
mgabay@besenpartners.com

219B EAST 170TH STREET
MOUNT EDEN, BRONX

BESEN
PARTNERS

CORNER RETAIL SPACE FOR LEASE - MOST USES CONSIDERED



APPROXIMATE SIZE

472 SF

ASKING RENT

\$3,250

COMMENTS

- Prime Mount Eden Location
- Retail Space
- Bathroom
- Most uses considered

NEIGHBORS

Joy's Deli Grocery, Metro by T-Mobile, Wingstop, Taco Al Pastor, Boost Mobile, Nuevo Robles, Bravo Supermarkets, Kennedy Fried Chicken, 99 Cent Discount, Total Wireless, Jocelyn Flowers and more.

POSSESSION

Immediate

TRANSPORTATION




Although all information furnished regarding property for sale, rental or financing is from sources deemed reliable, no express representation is made nor is any implied as to the accuracy thereof and is subject to error, omissions, change of price, rental or other conditions, prior sale, rental or financing or withdrawal without notice.

BESSEN
PARTNERS

CORNER RETAIL SPACE FOR LEASE - MOST USES CONSIDERED



INTERIOR PHOTOS

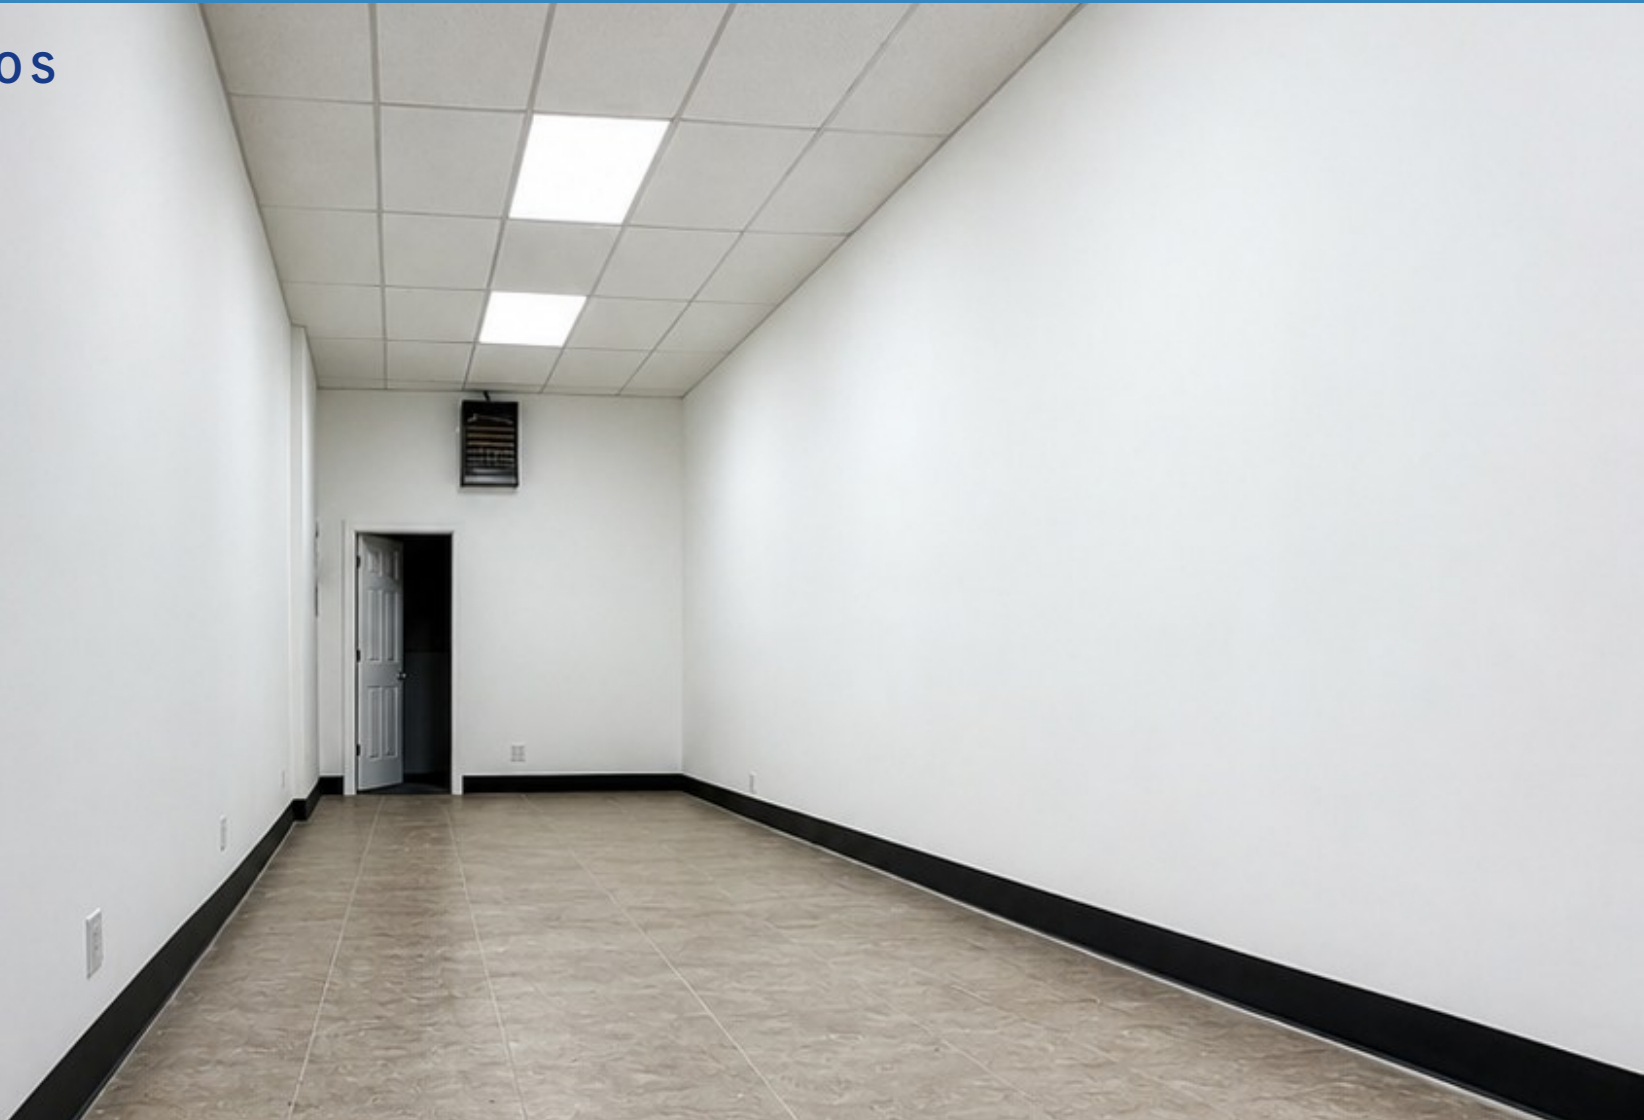

Disclaimer: This image has been digitally altered or generated using artificial intelligence.


Although all information furnished regarding property for sale, rental or financing is from sources deemed reliable, no express representation is made nor is any implied as to the accuracy thereof and is subject to error, omissions, change of price, rental or other conditions, prior sale, rental or financing or withdrawal without notice.

BESSEN
P A R T N E R S

SECOND FLOOR OFFICE / RETAIL SPACE FOR LEASE - MOST USES CONSIDERED





FLOOR PLAN

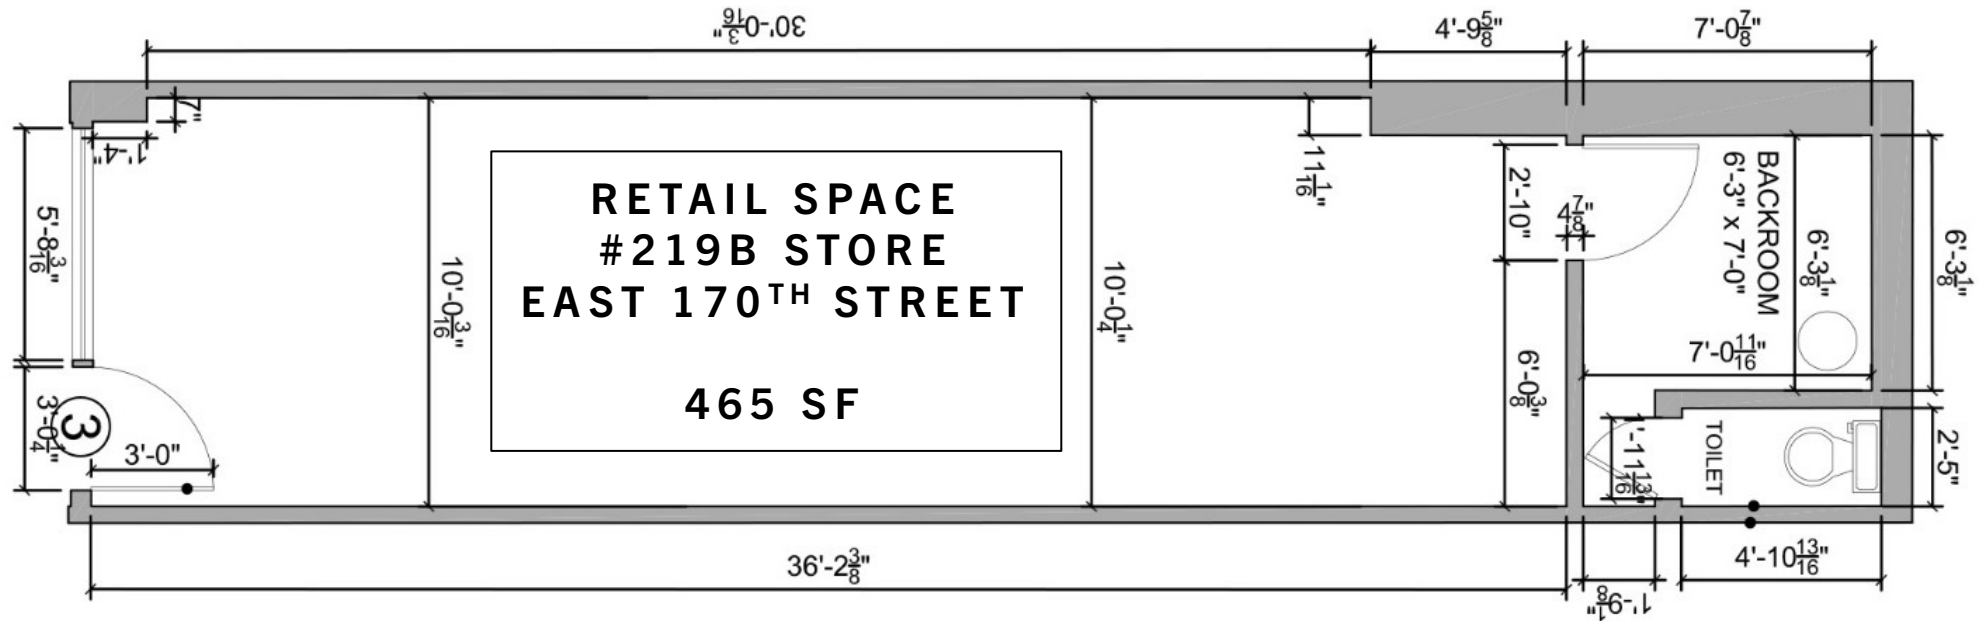

FLOOR PLAN (FLOOR:1)

SCALE: 1/8" = 1'-0"

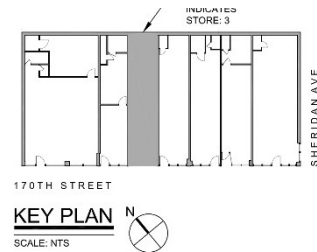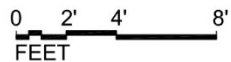

Although all information furnished regarding property for sale, rental or financing is from sources deemed reliable, no express representation is made nor is any implied as to the accuracy thereof and is subject to error, omissions, change of price, rental or other conditions, prior sale, rental or financing or withdrawal without notice.

BESSEN
P A R T N E R S